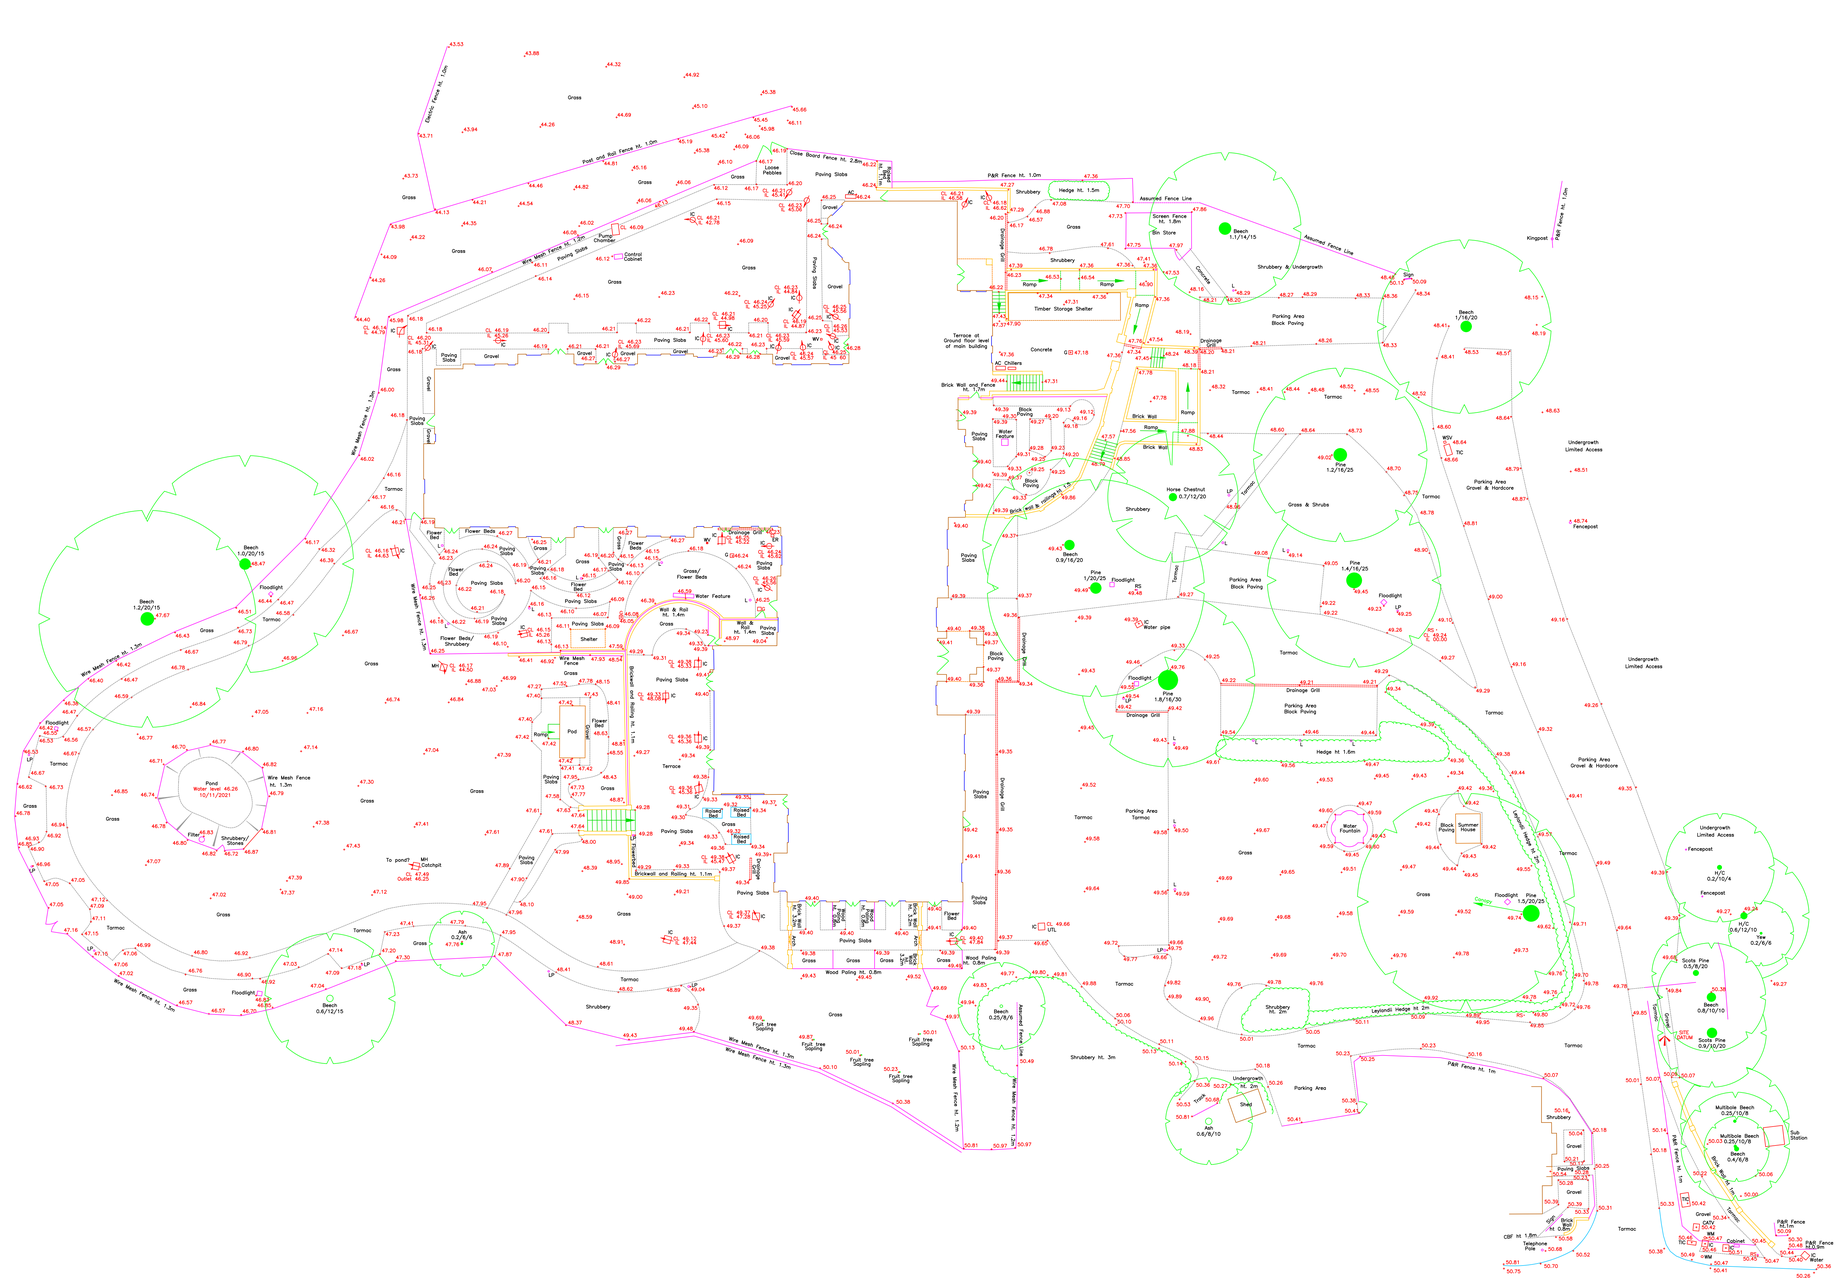
N
INDICATIVE ONLY
Post and Rail Fence Ht. 1.0m
Wire Mesh Fence Ht. 1.3m
Close Board Fence Ht. 2.8m
P&R Fence Ht. 1.0m
Assumed Fence Line
Brickwall and Railing Ht. 1.1m
Pond
Water level 46.26
10/11/2021
Wire Mesh Fence
Ht. 1.3m
Pump Chamber
Control Cabinet
Timber Storage Shelter
Terrace at Ground floor level of main building
AC Chillers
Concrete
Brick Wall and Fence Ht. 1.7m
Horse Chestnut
0.7/12/20
Beech
1.1/14/15
Beech
1.7/6/20
Beech
1.0/20/15
Beech
1.2/20/15
Beech
0.9/16/20
Pine
1.2/16/25
Pine
1.4/16/25
Pine
1.8/16/30
Pine
1.5/20/25
Ash
0.2/8/6
Beech
0.6/12/15
Beech
0.25/8/8
Beech
0.8/10/10
Scots Pine
0.5/8/20
Scots Pine
0.9/10/20
Multibole Beech
0.25/10/8
Beech
0.4/8/8
Sub Station
Summer House
Shed
Cabinet
Kingpost
Fencepost
Undergrowth
Limited Access
Parking Area
Gravel & Hardcore
Parking Area
Block Paving
Tarmac
Grass
Gravel
Shrubbery
Shrubbery & Undergrowth
Drainage Grill
Floodlight
Water Feature
Water Fountain
Hedge Ht. 1.6m
Leylandii Hedge Ht. 2m
Shrubbery Ht. 3m
Undergrowth Ht. 2m
Wood Paling Ht. 0.8m
Brick Wall Ht. 0.8m
Wall & Rail Ht. 1.4m
Wall & Rail Ht. 1.1m
Flower Beds
Flower Bed
Pod
Terrace
Paving Slabs
Ripped Bed
Fruit tree Sapling
Water pipe
Telephone Pole
CBF Ht 1.8m
Brick Box Ht 0.8m
Gate
Stile
Ramp
Steps
Drainage Grill
Assumed Fence Line
Screen Fence Ht. 1.8m
Bin Store
Sign
Beech
0.6/8/10
Ash
0.2/8/6
Beech
0.6/12/15
Beech
0.25/8/8
Fruit tree Sapling
Wire Mesh Fence Ht. 1.3m
Floodlight
Floodlight
Floodlight